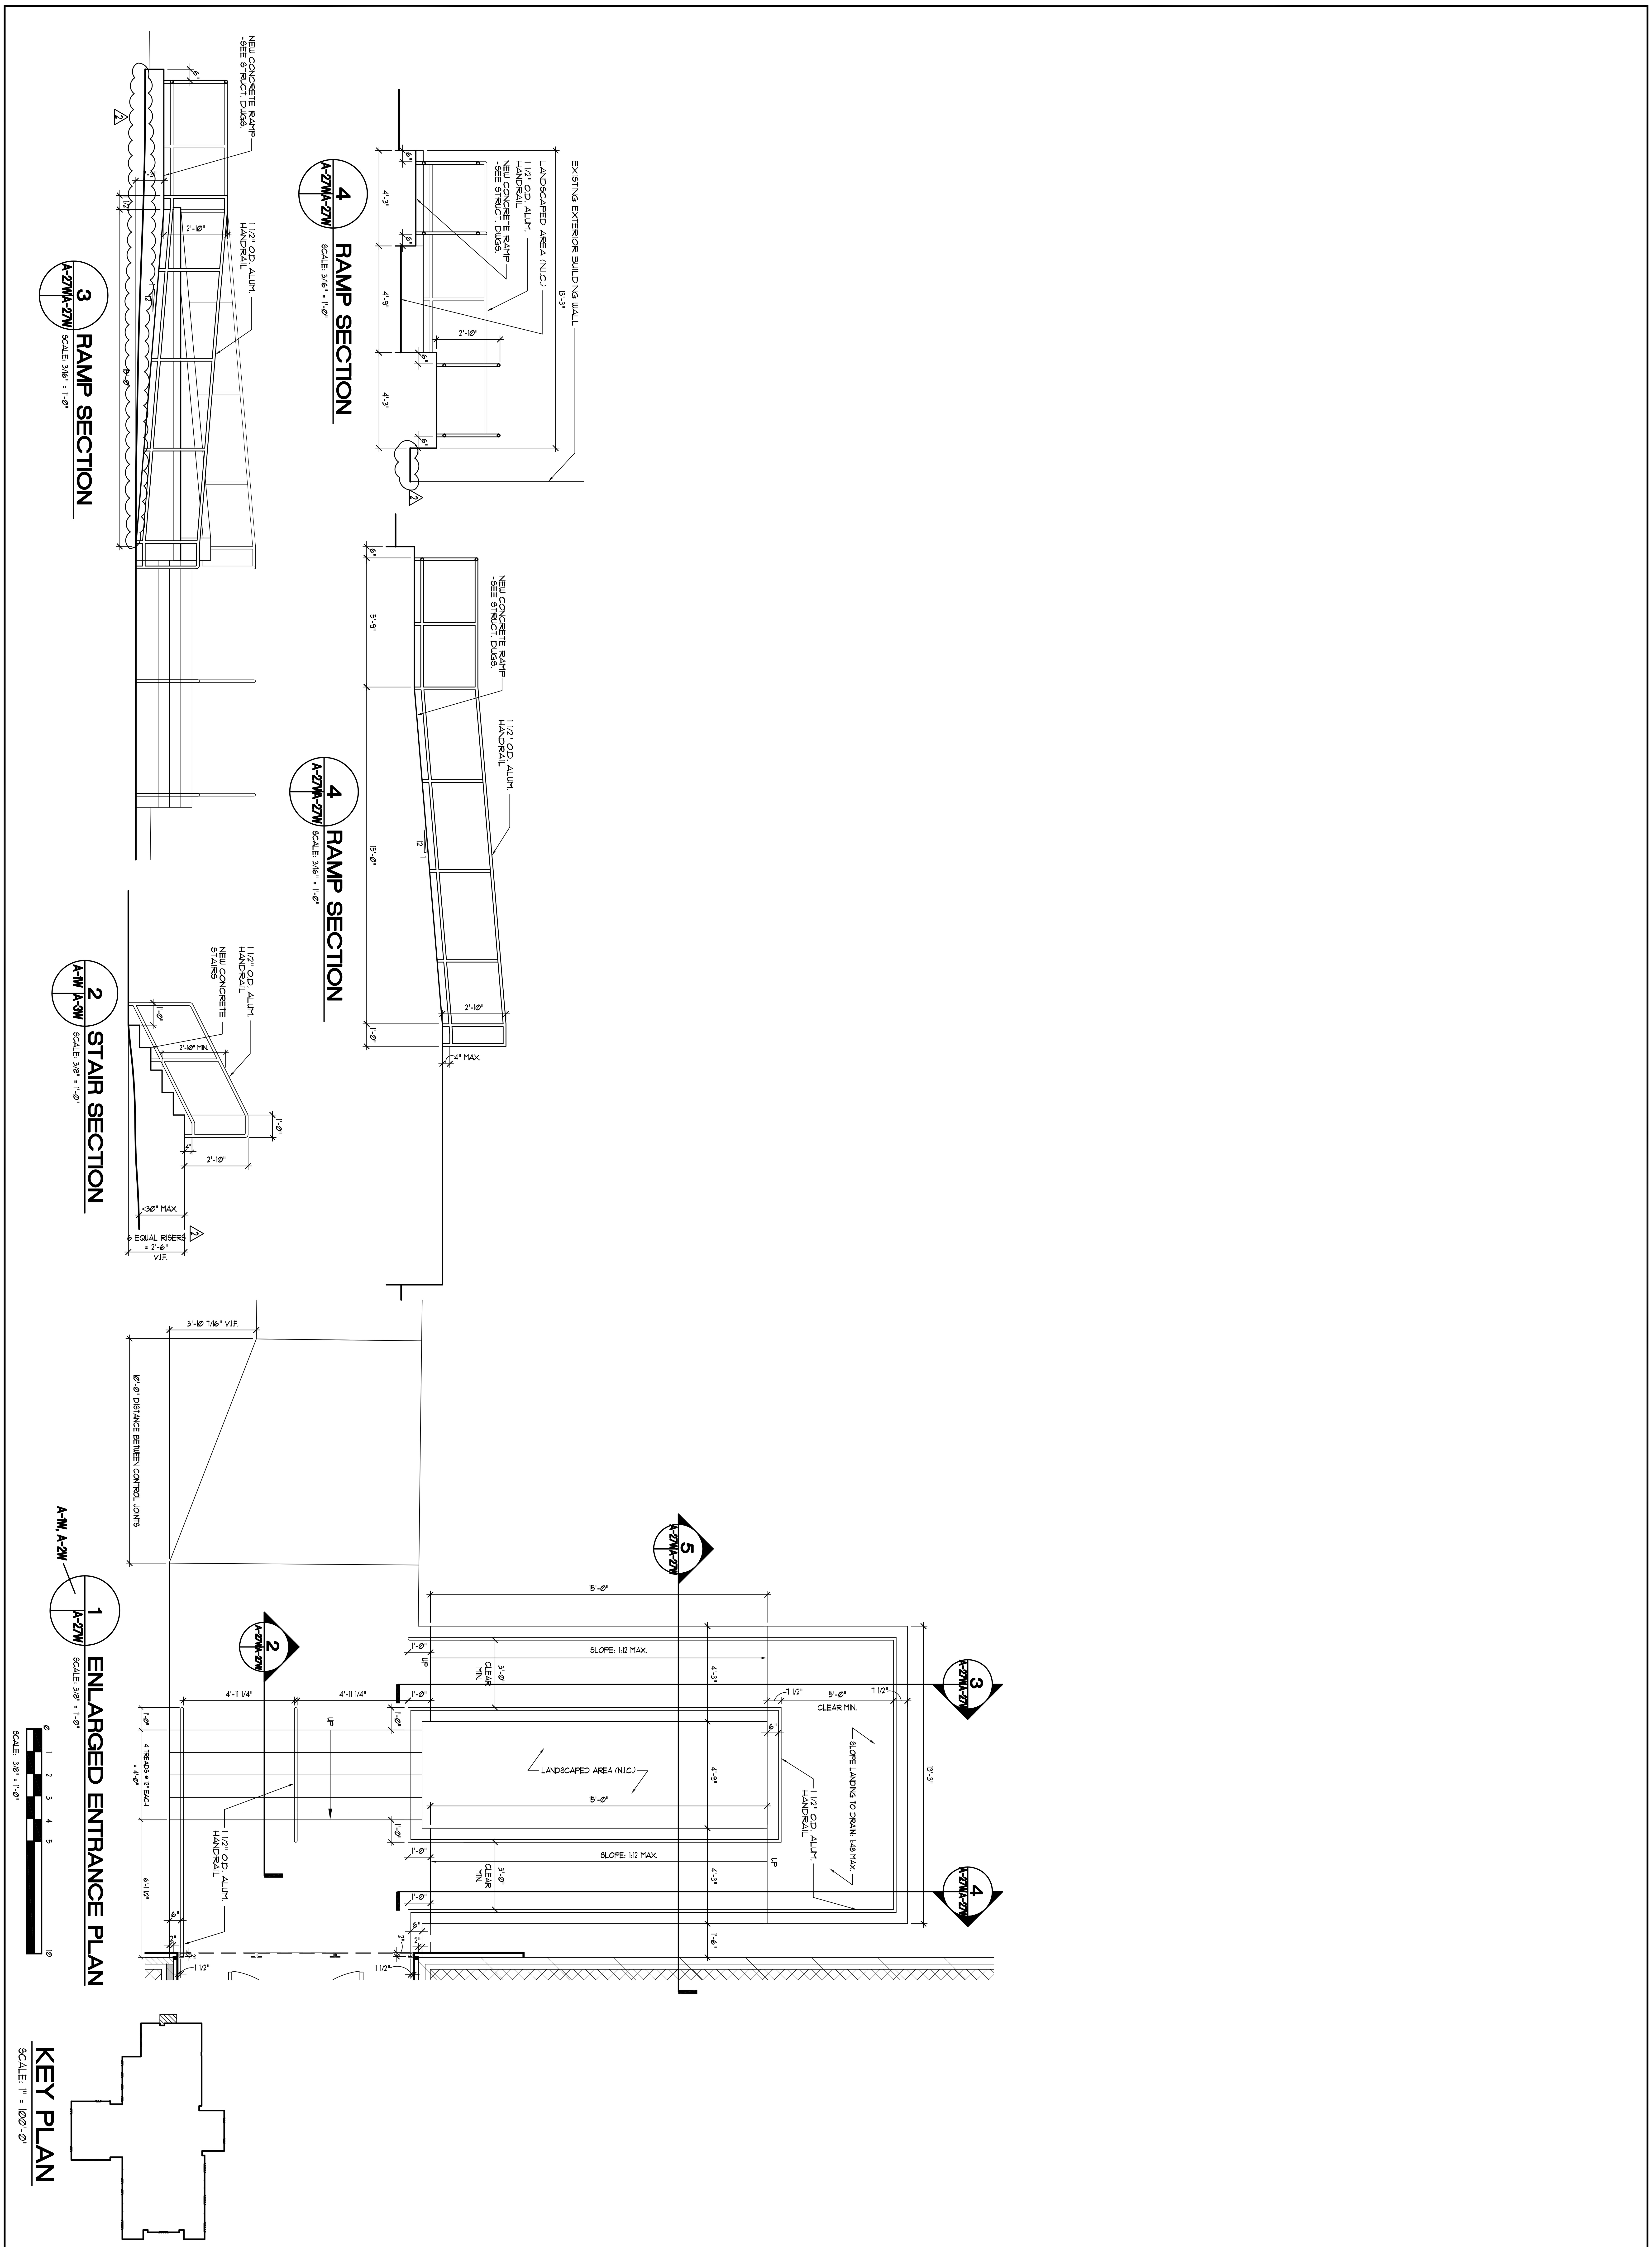

Date: JANUARY 13, 2010

NO.	DATE
1	FEBRUARY 09, 2010
2	REV. WORK 3/3/2010

REVISIONS

COMMONWEALTH OF VIRGINIA
STEPHEN FLOYD CYBULSKI
Lic.NO.013047
ARCHITECT

Sheet
A-27W
File Number
RCC-A27W-RAMP

ENLARGED RAMP PLAN
SECTION AND DETAILS
WARSAW CAMPUS

RAPPAHANNOCK
COMMUNITY COLLEGE
CAMPUS RENOVATIONS
WARSAW + GLENNS, VIRGINIA
PC: 260-17712

nbj ARCHITECTURE
A Professional Limited Company
GROVE PARK SQUARE
11537-B NUCKOLS ROAD
Glen Allen, Virginia 23059
(804) 273-9811 fax: (804) 273-9843